




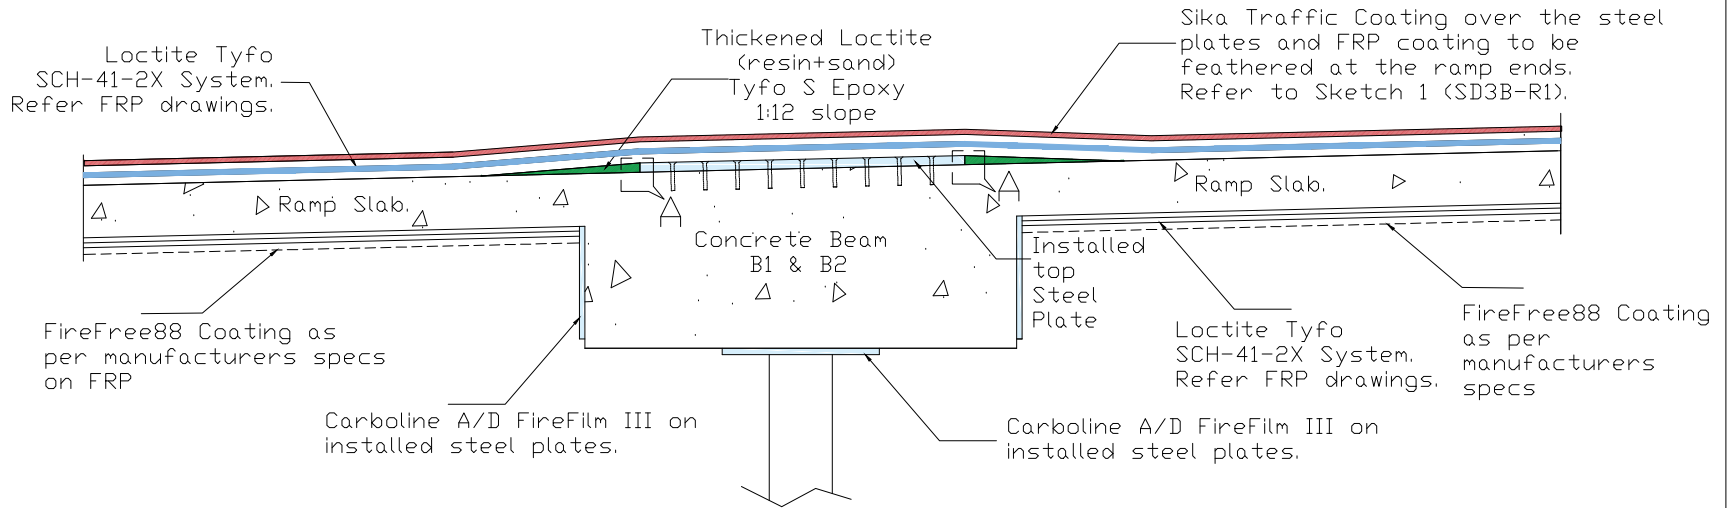


Section at B1/ B2

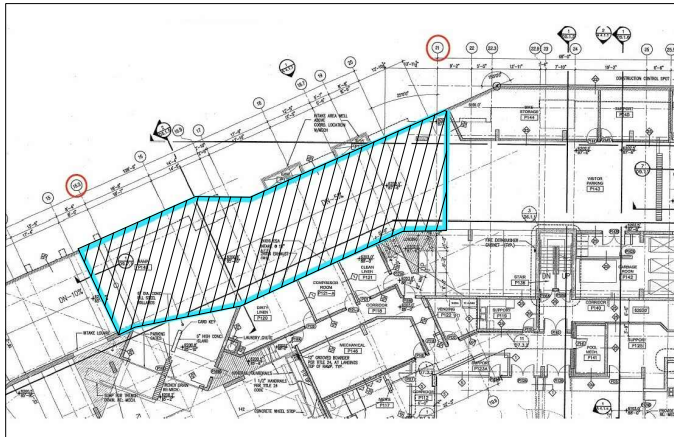

Traffic Coating extent
(Hatched Area)

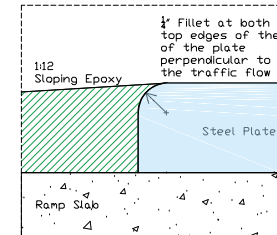

Blowup at "A"

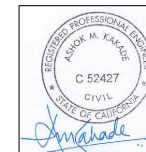

R1: Updated Traffic coating	
Date: 07/28/2026	Not to Scale
Project: Village at Palisades, Bldg 5, Olympic Valley, CA	
Subject: Fire Coating and Traffic Coating Details	
Drawing Size: Arch C	Drawing Number : SD3A_R1
 Concrete Science, Inc. INVESTIGATION TESTING ENGINEERING	
1534 B St., Hayward, CA 94541	
Tel: (510) 581 2342 Email: info@concretescience.com	